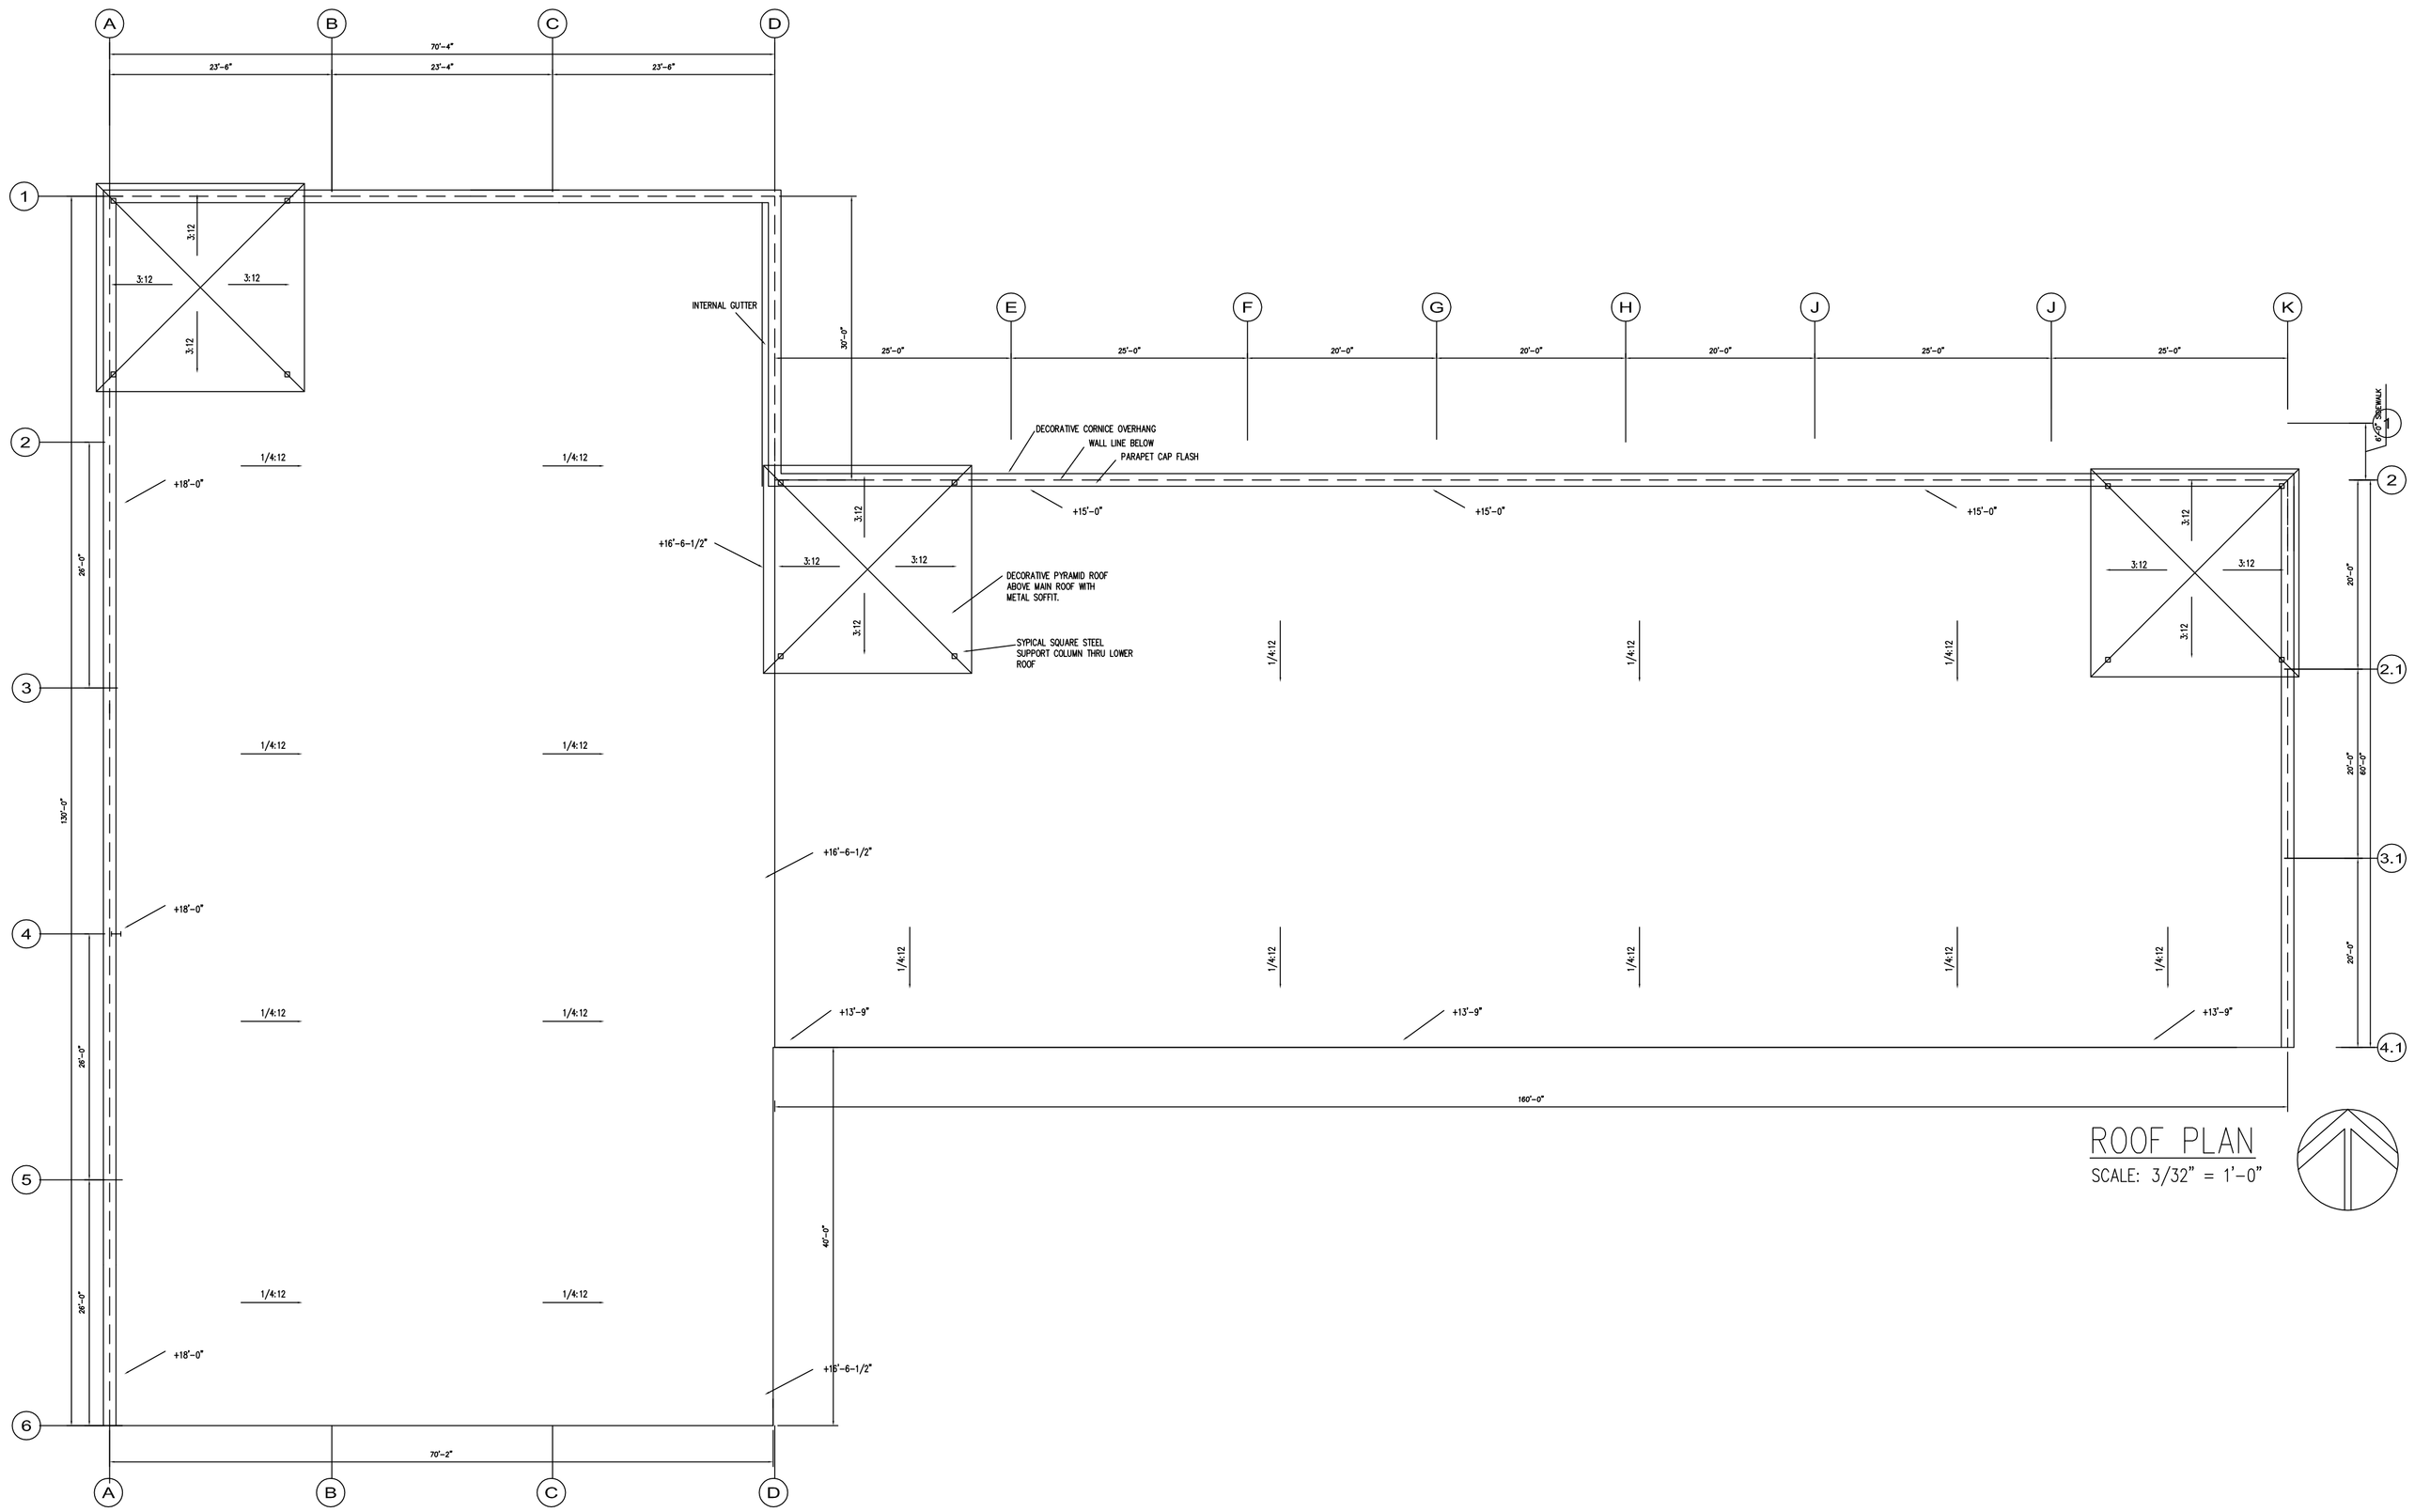

ROOF PLAN
SCALE: 3/32" = 1'-0"

0540EL1

ROOF PLAN & SECTIONS

9